Standard Commercial Trim

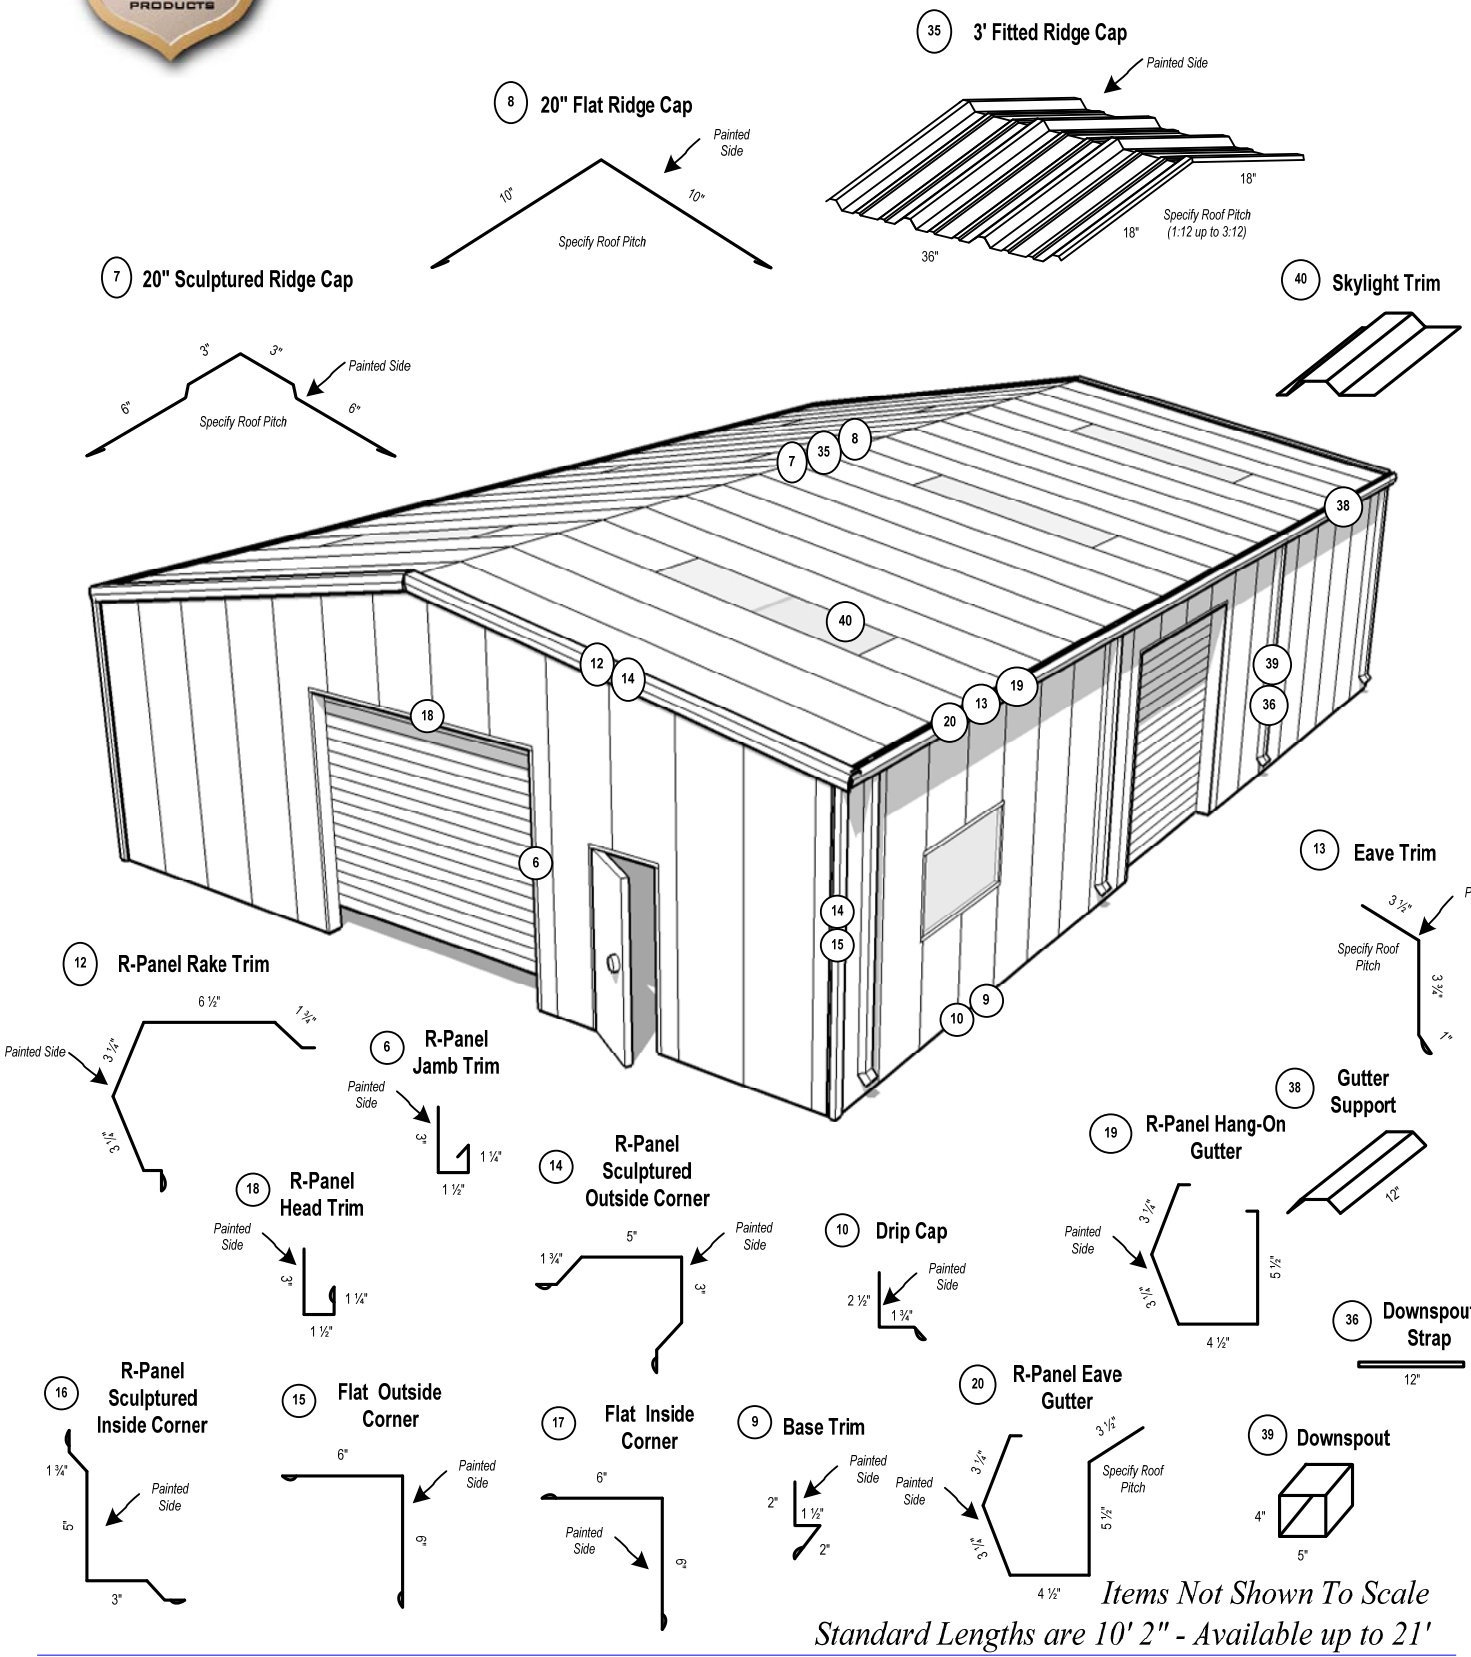

Items Not Shown To Scale

Standard Lengths are 10' 2" - Available up to 21'

557 Belview Street Bessemer, Alabama 35020

Office: (205) 481-9998 Toll Free: (800) 476-0533 Fax: (205) 481-9980 www.bmpmetals.net